

BUILDING A WEST

LEGEND



BUILDING A EAST

Scale: 1 : 300

0m. 3m. 5m. 10m.




LEGEND

WASTE



PAPER RECYCLE

COMPOST


Bin-Be-Gone
Locations

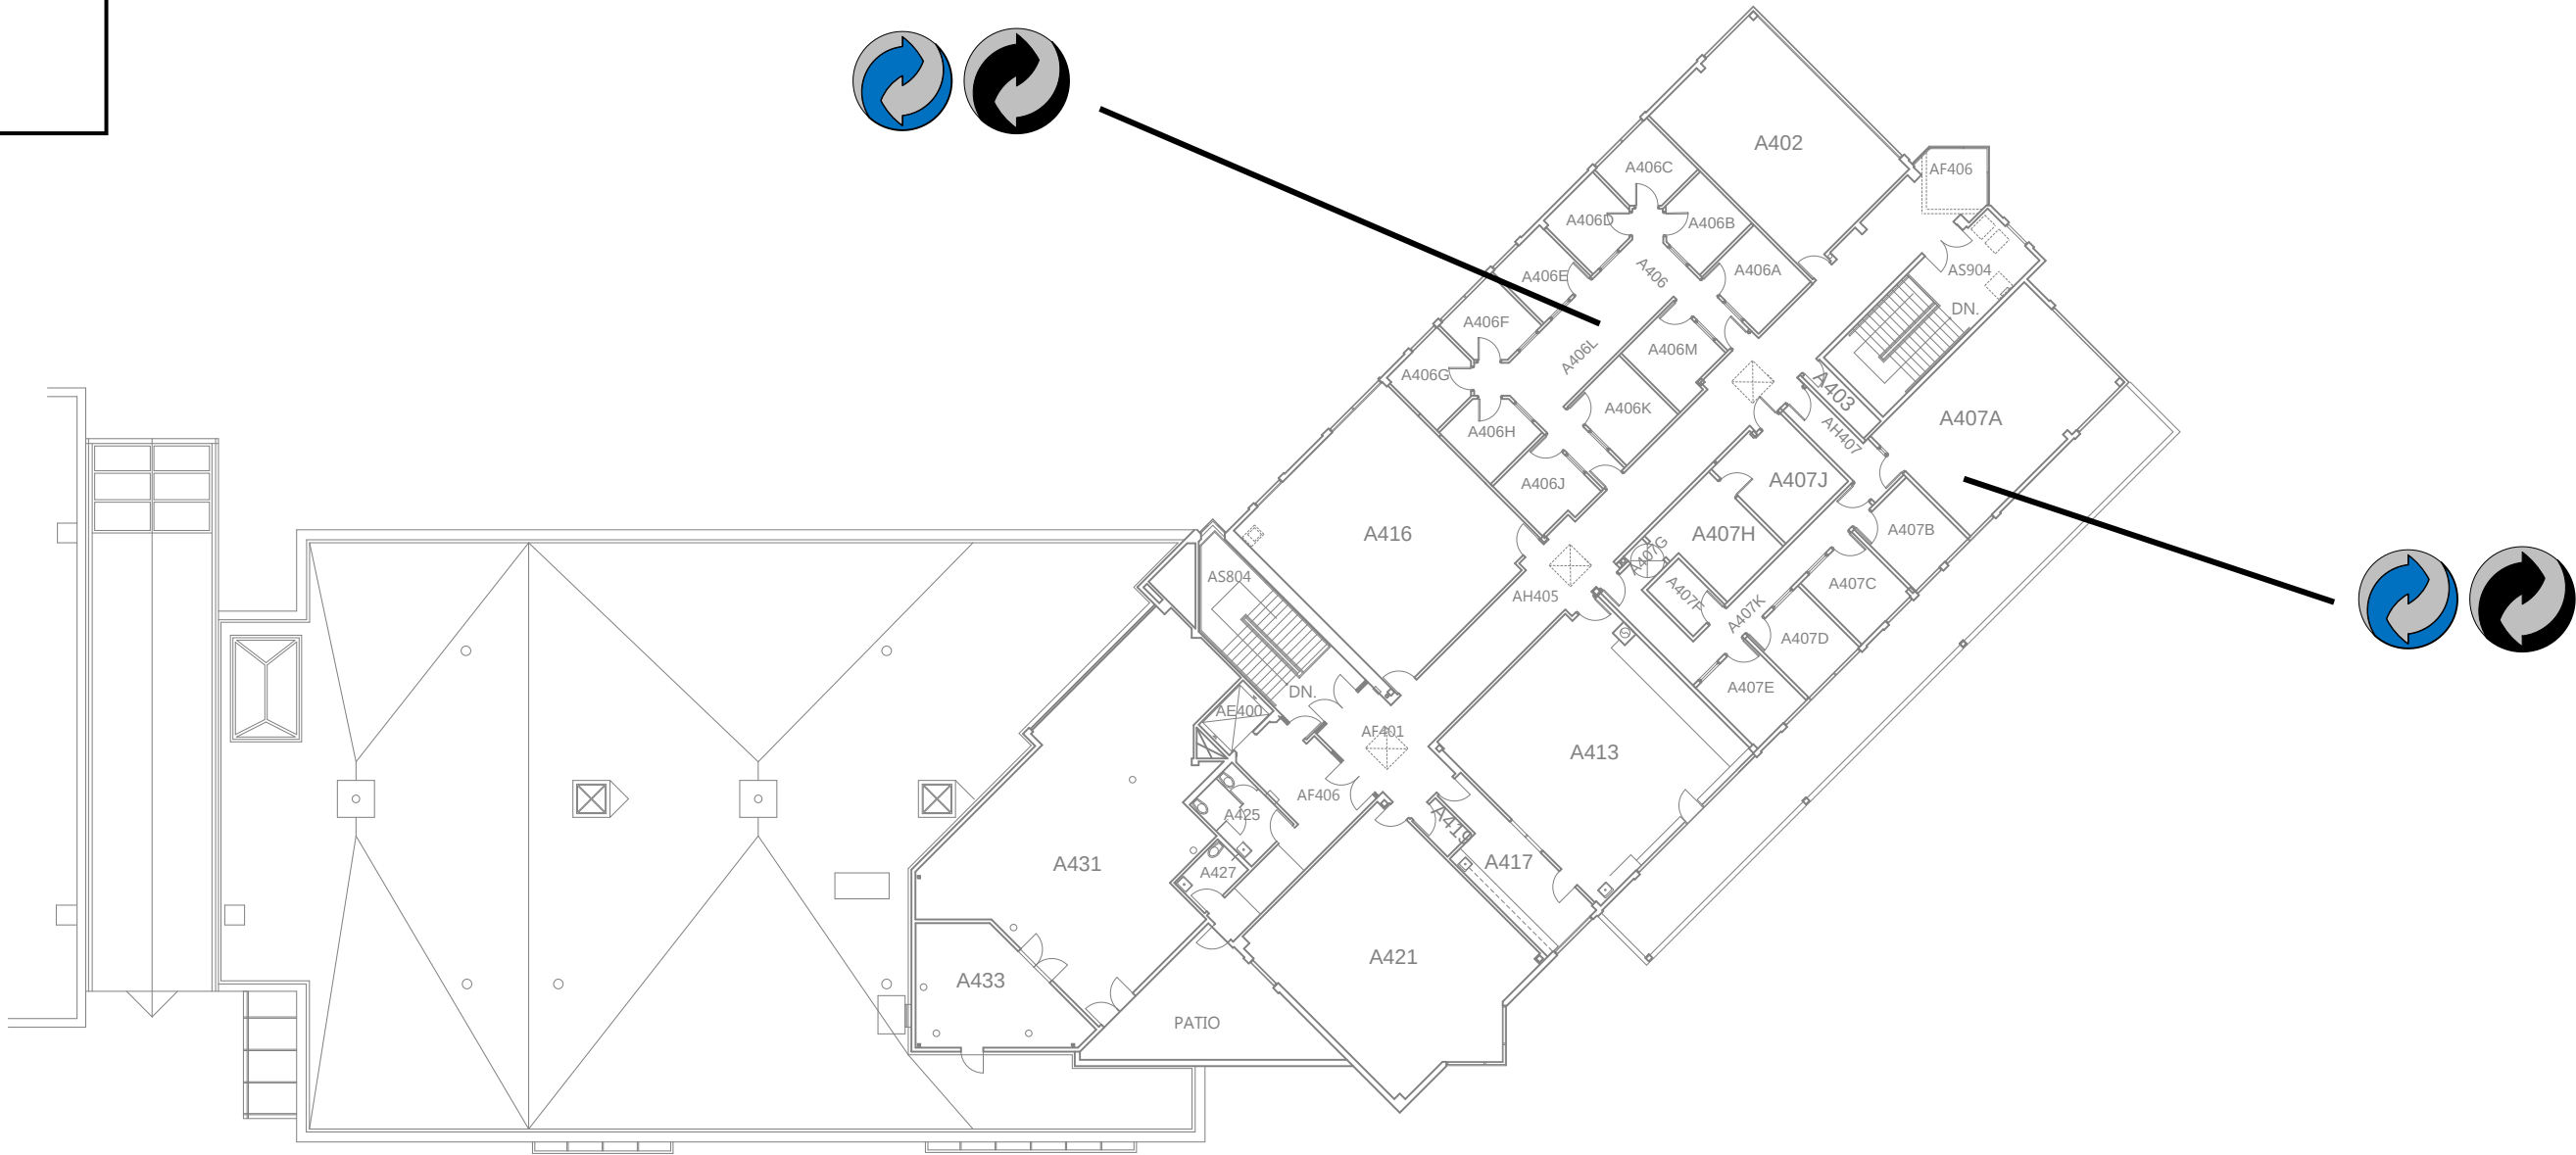

BUILDING A EAST

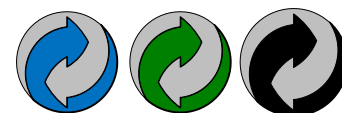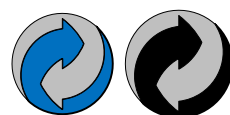

COMPOST

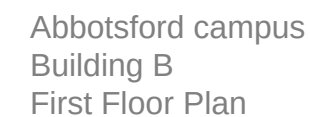


Bin-Be-Gone Locations

Scale: 1 : 300

0m. 3m. 5m. 10m.



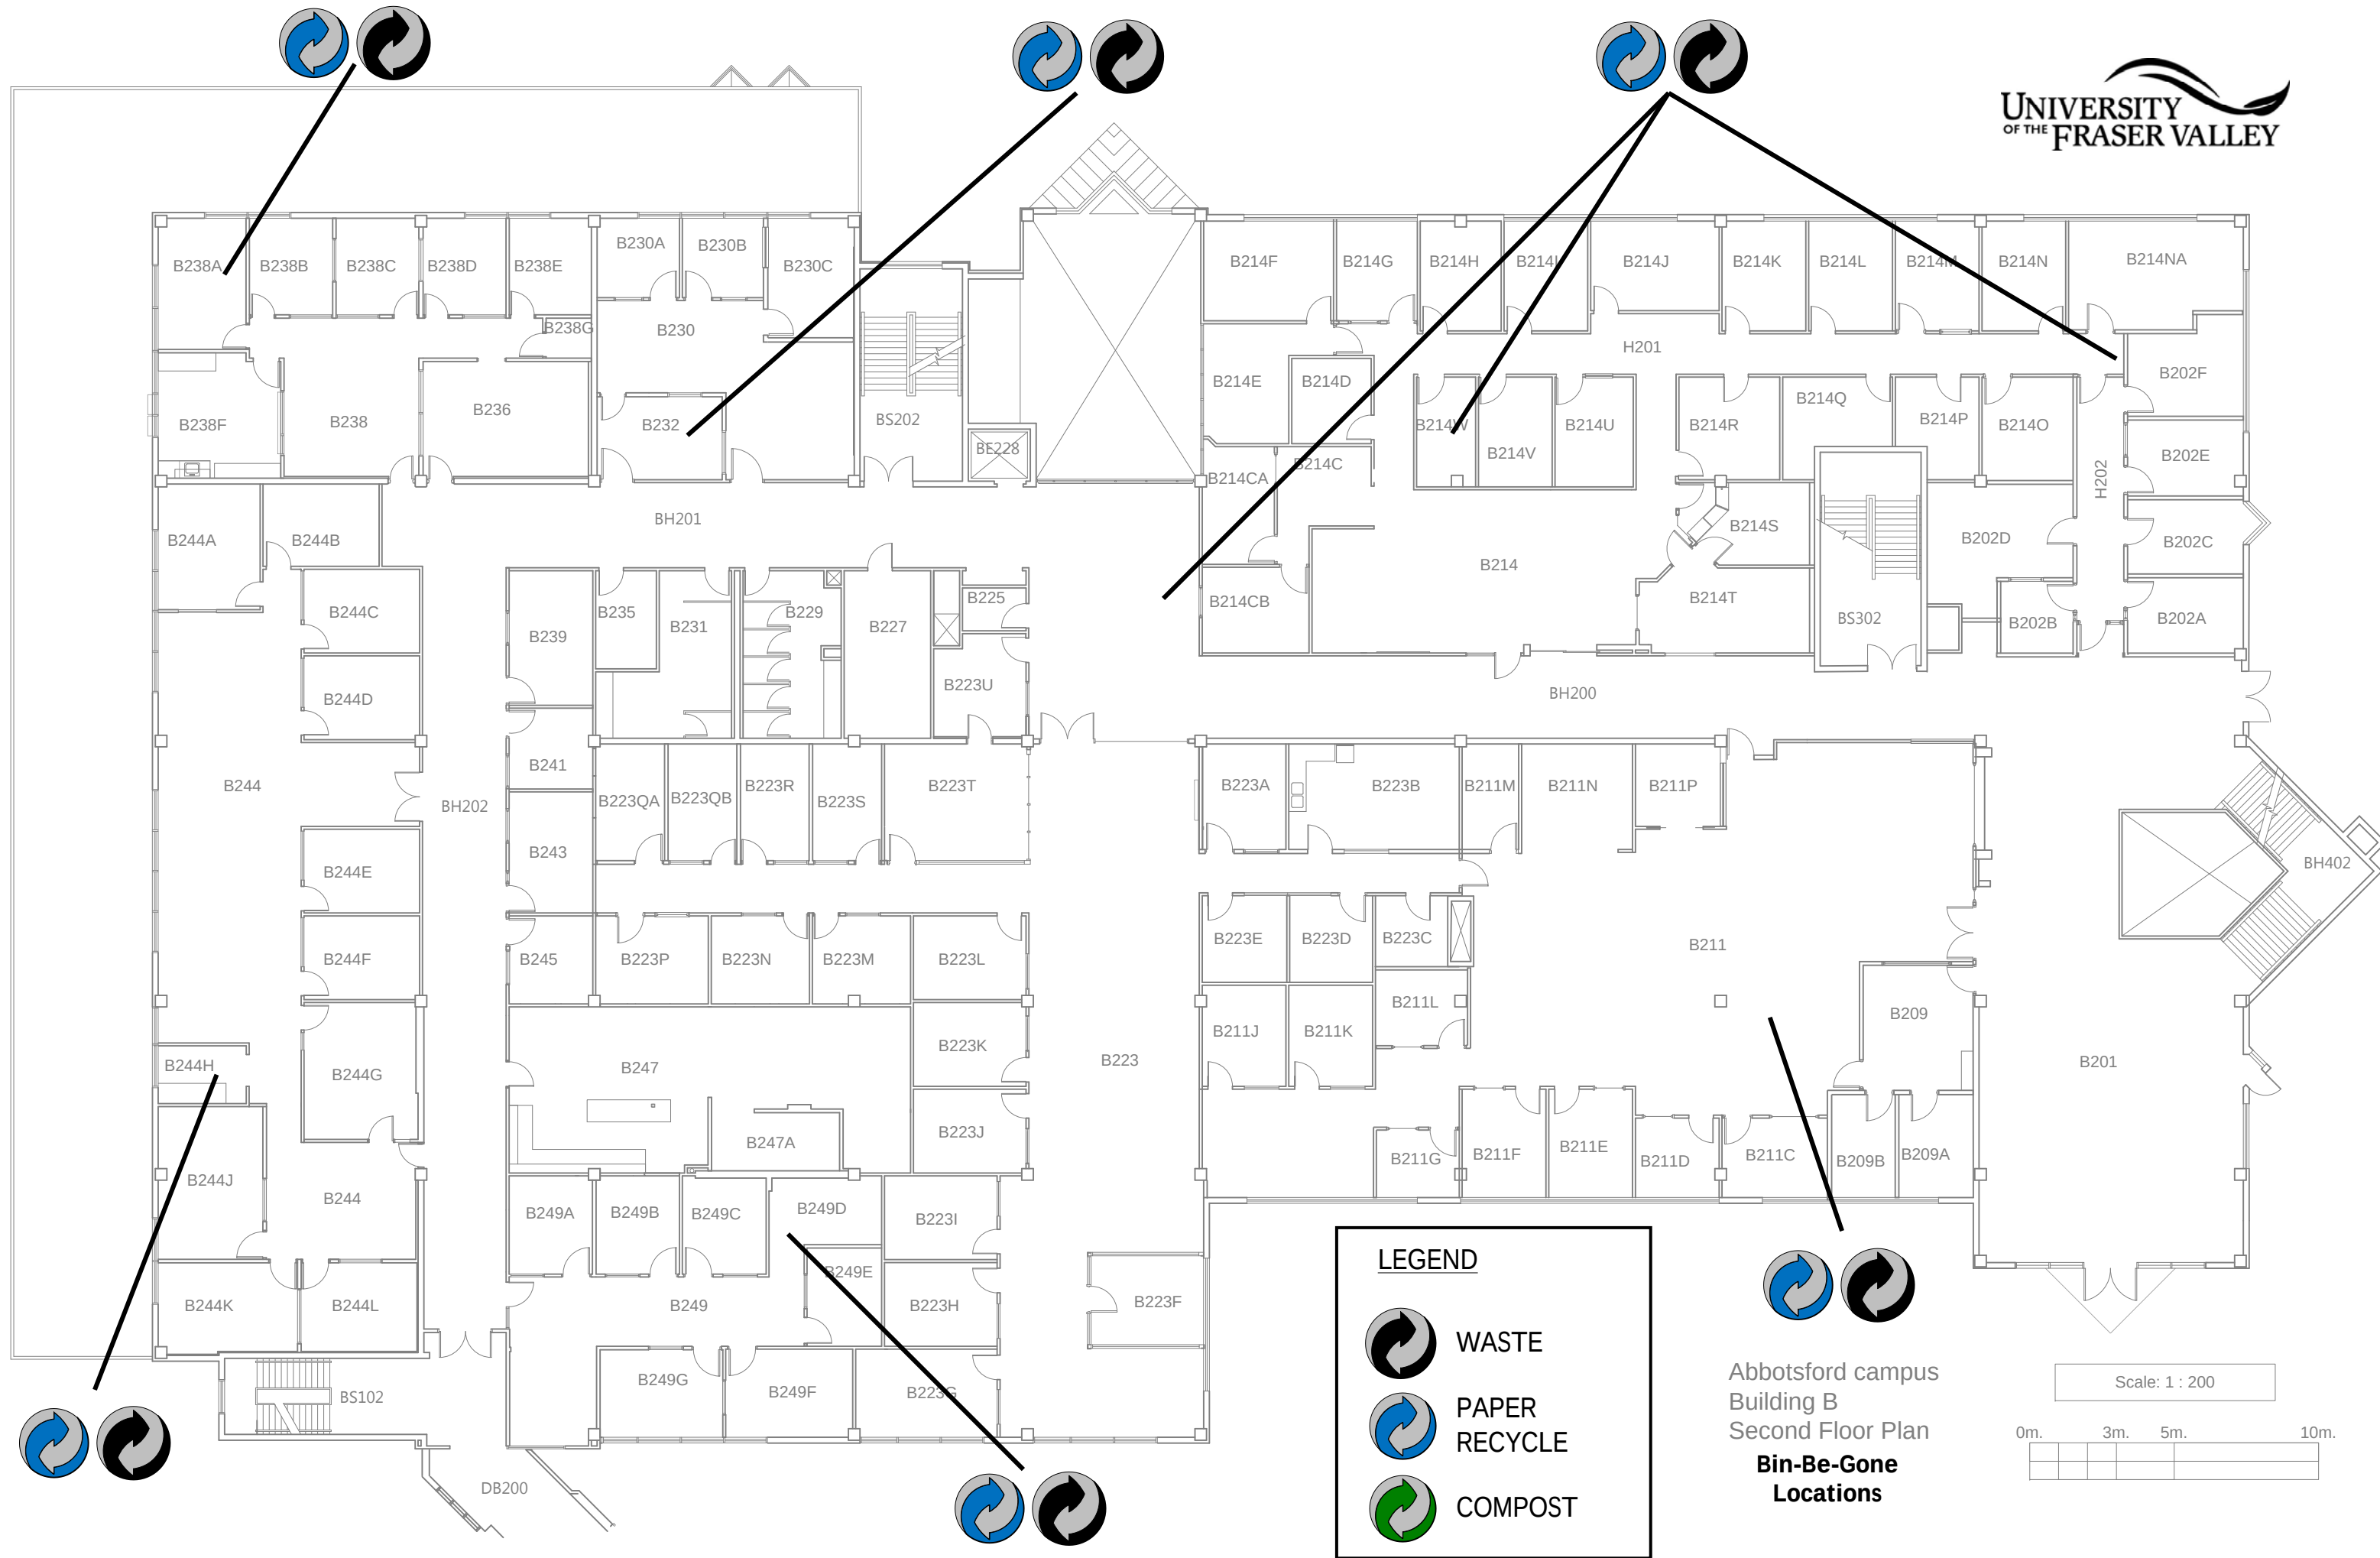


Bin-Be-Gone Locations






Bin-Be-Gone Locations

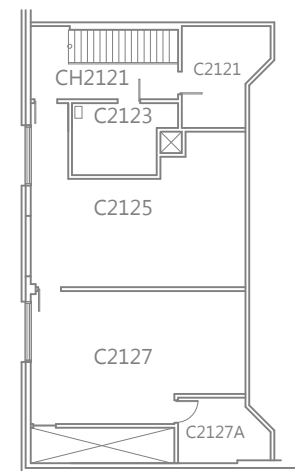

0m.	3m.	5m.	10m.

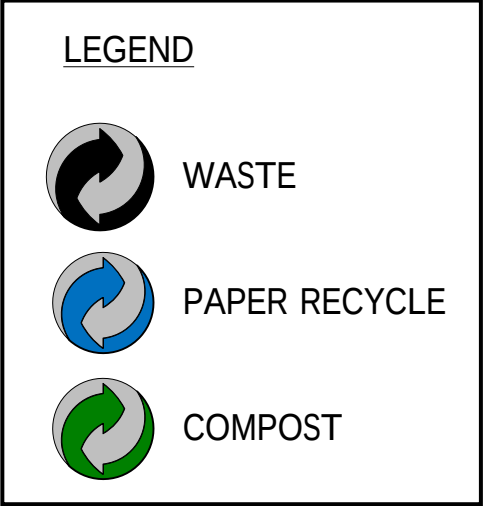

UNIVERSITY
OF THE FRASER VALLEY

Abbotsford campus
Building C
Second Floor Plan

Bin-Be-Gone Locations

Scale: 1 : 300

0m. 3m. 5m. 10m.



LEGEND

WASTE

PAPER RECYCLE


COMPOST

Bin-Be-Gone
Locations

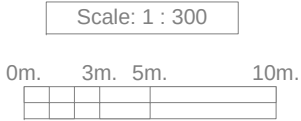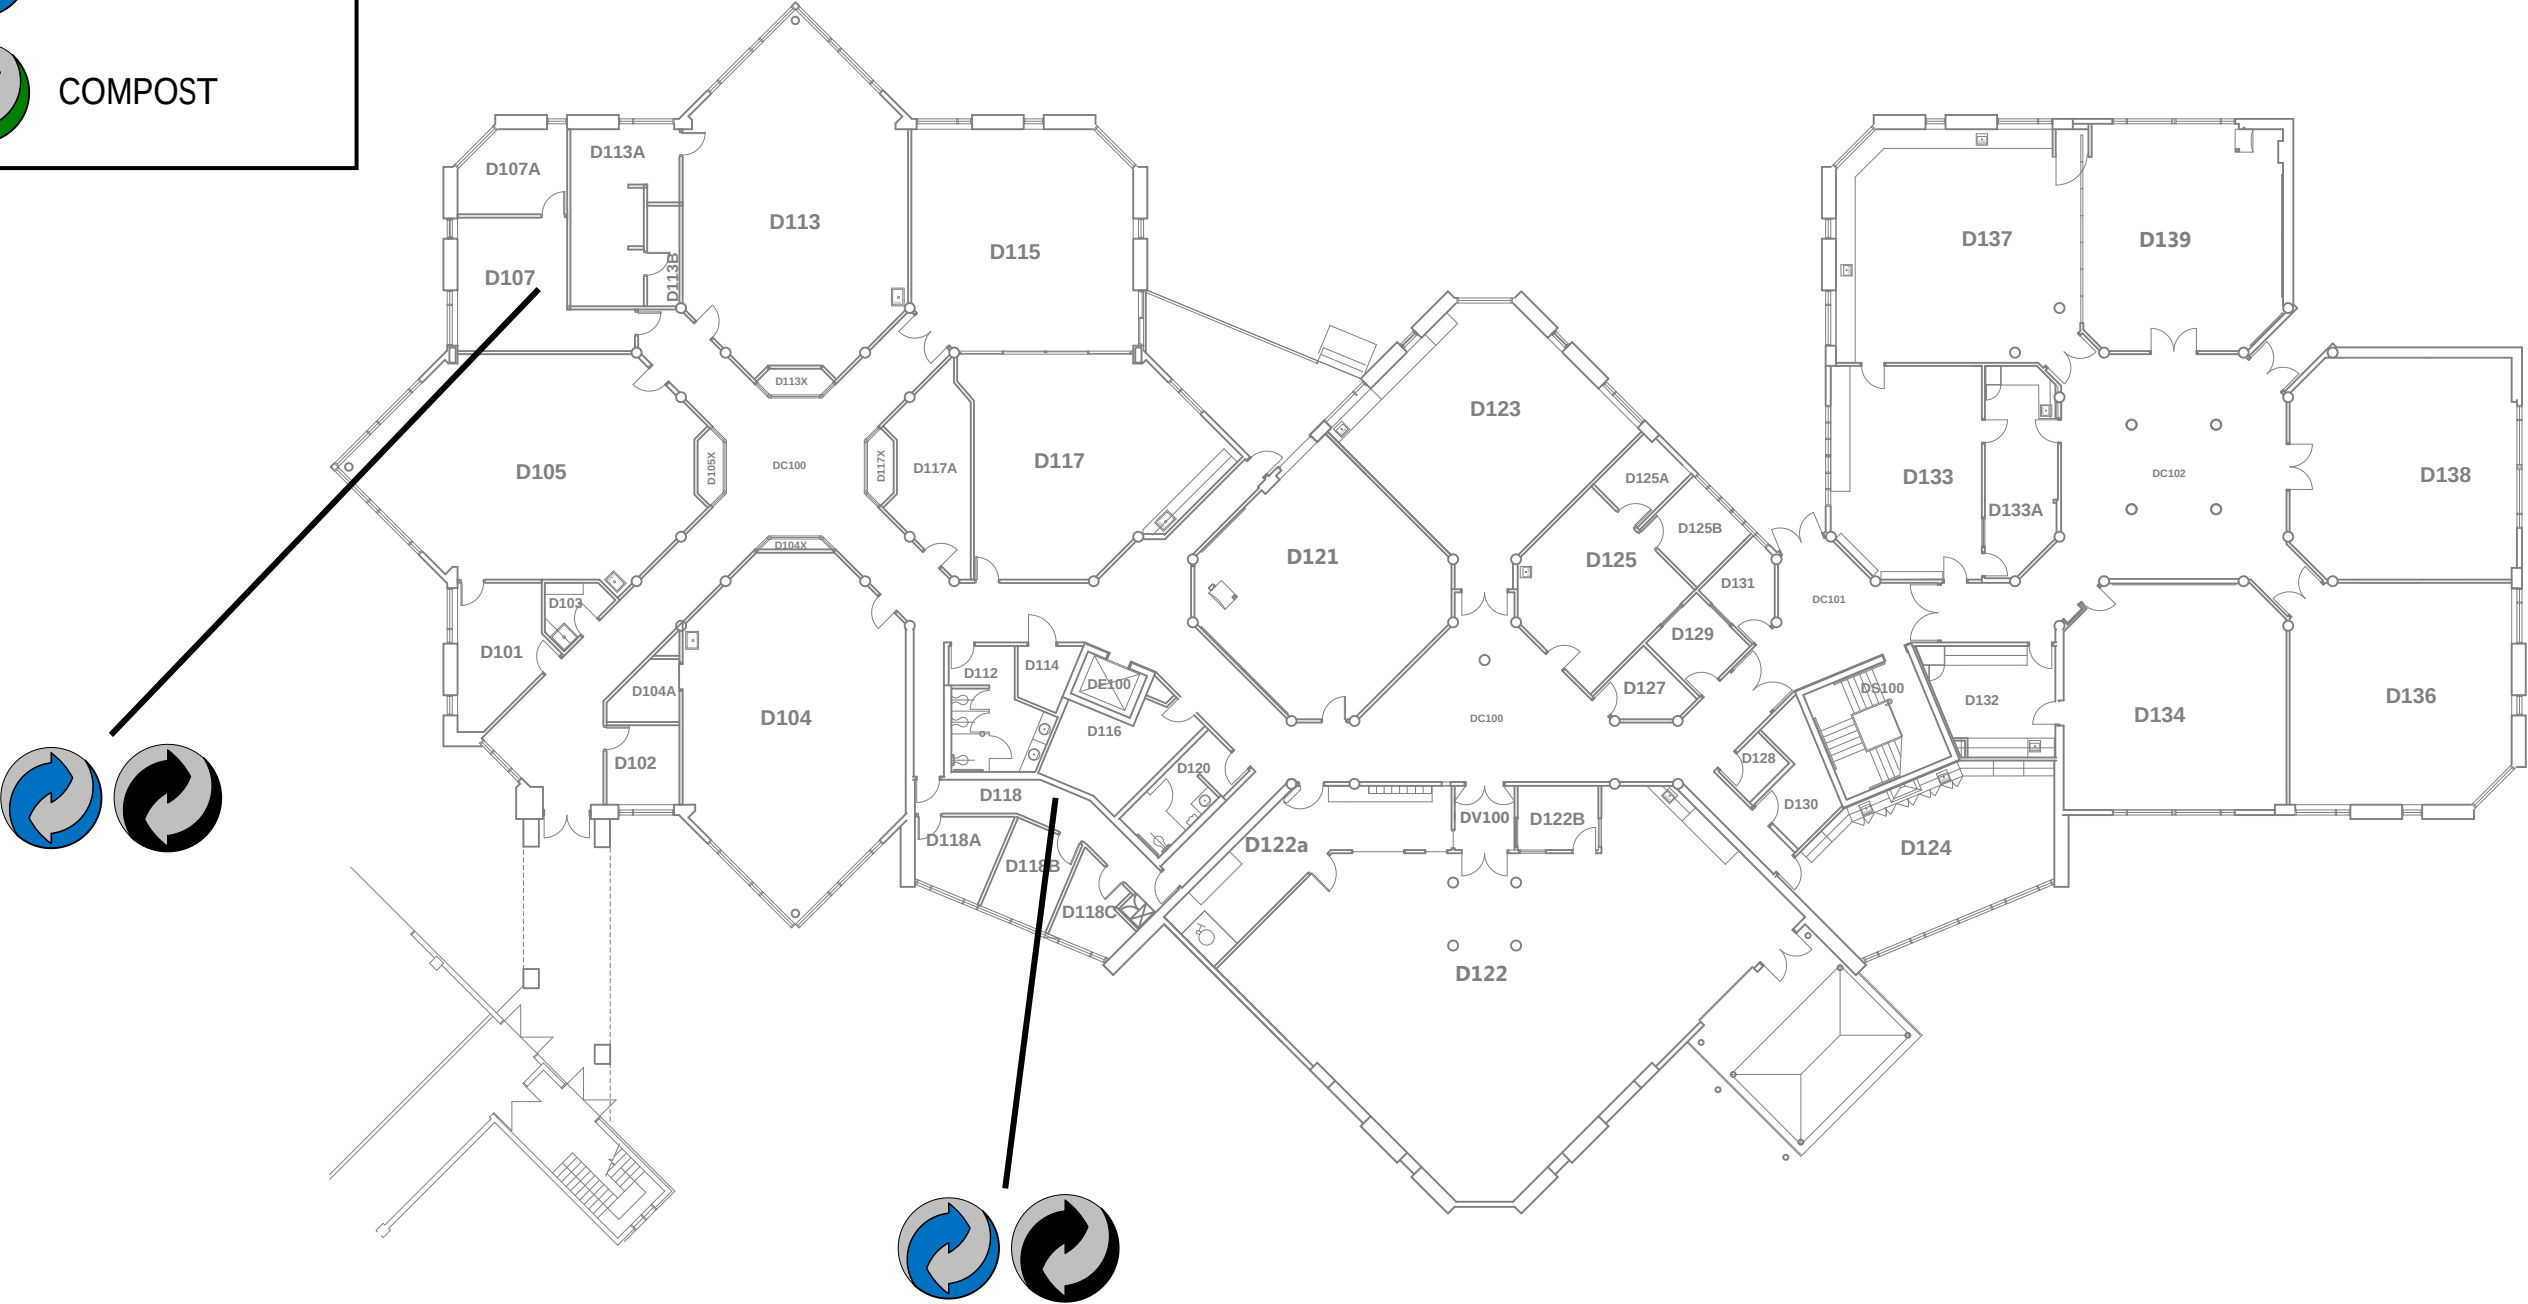

LEGEND

	WASTE
	PAPER RECYCLE
	COMPOST

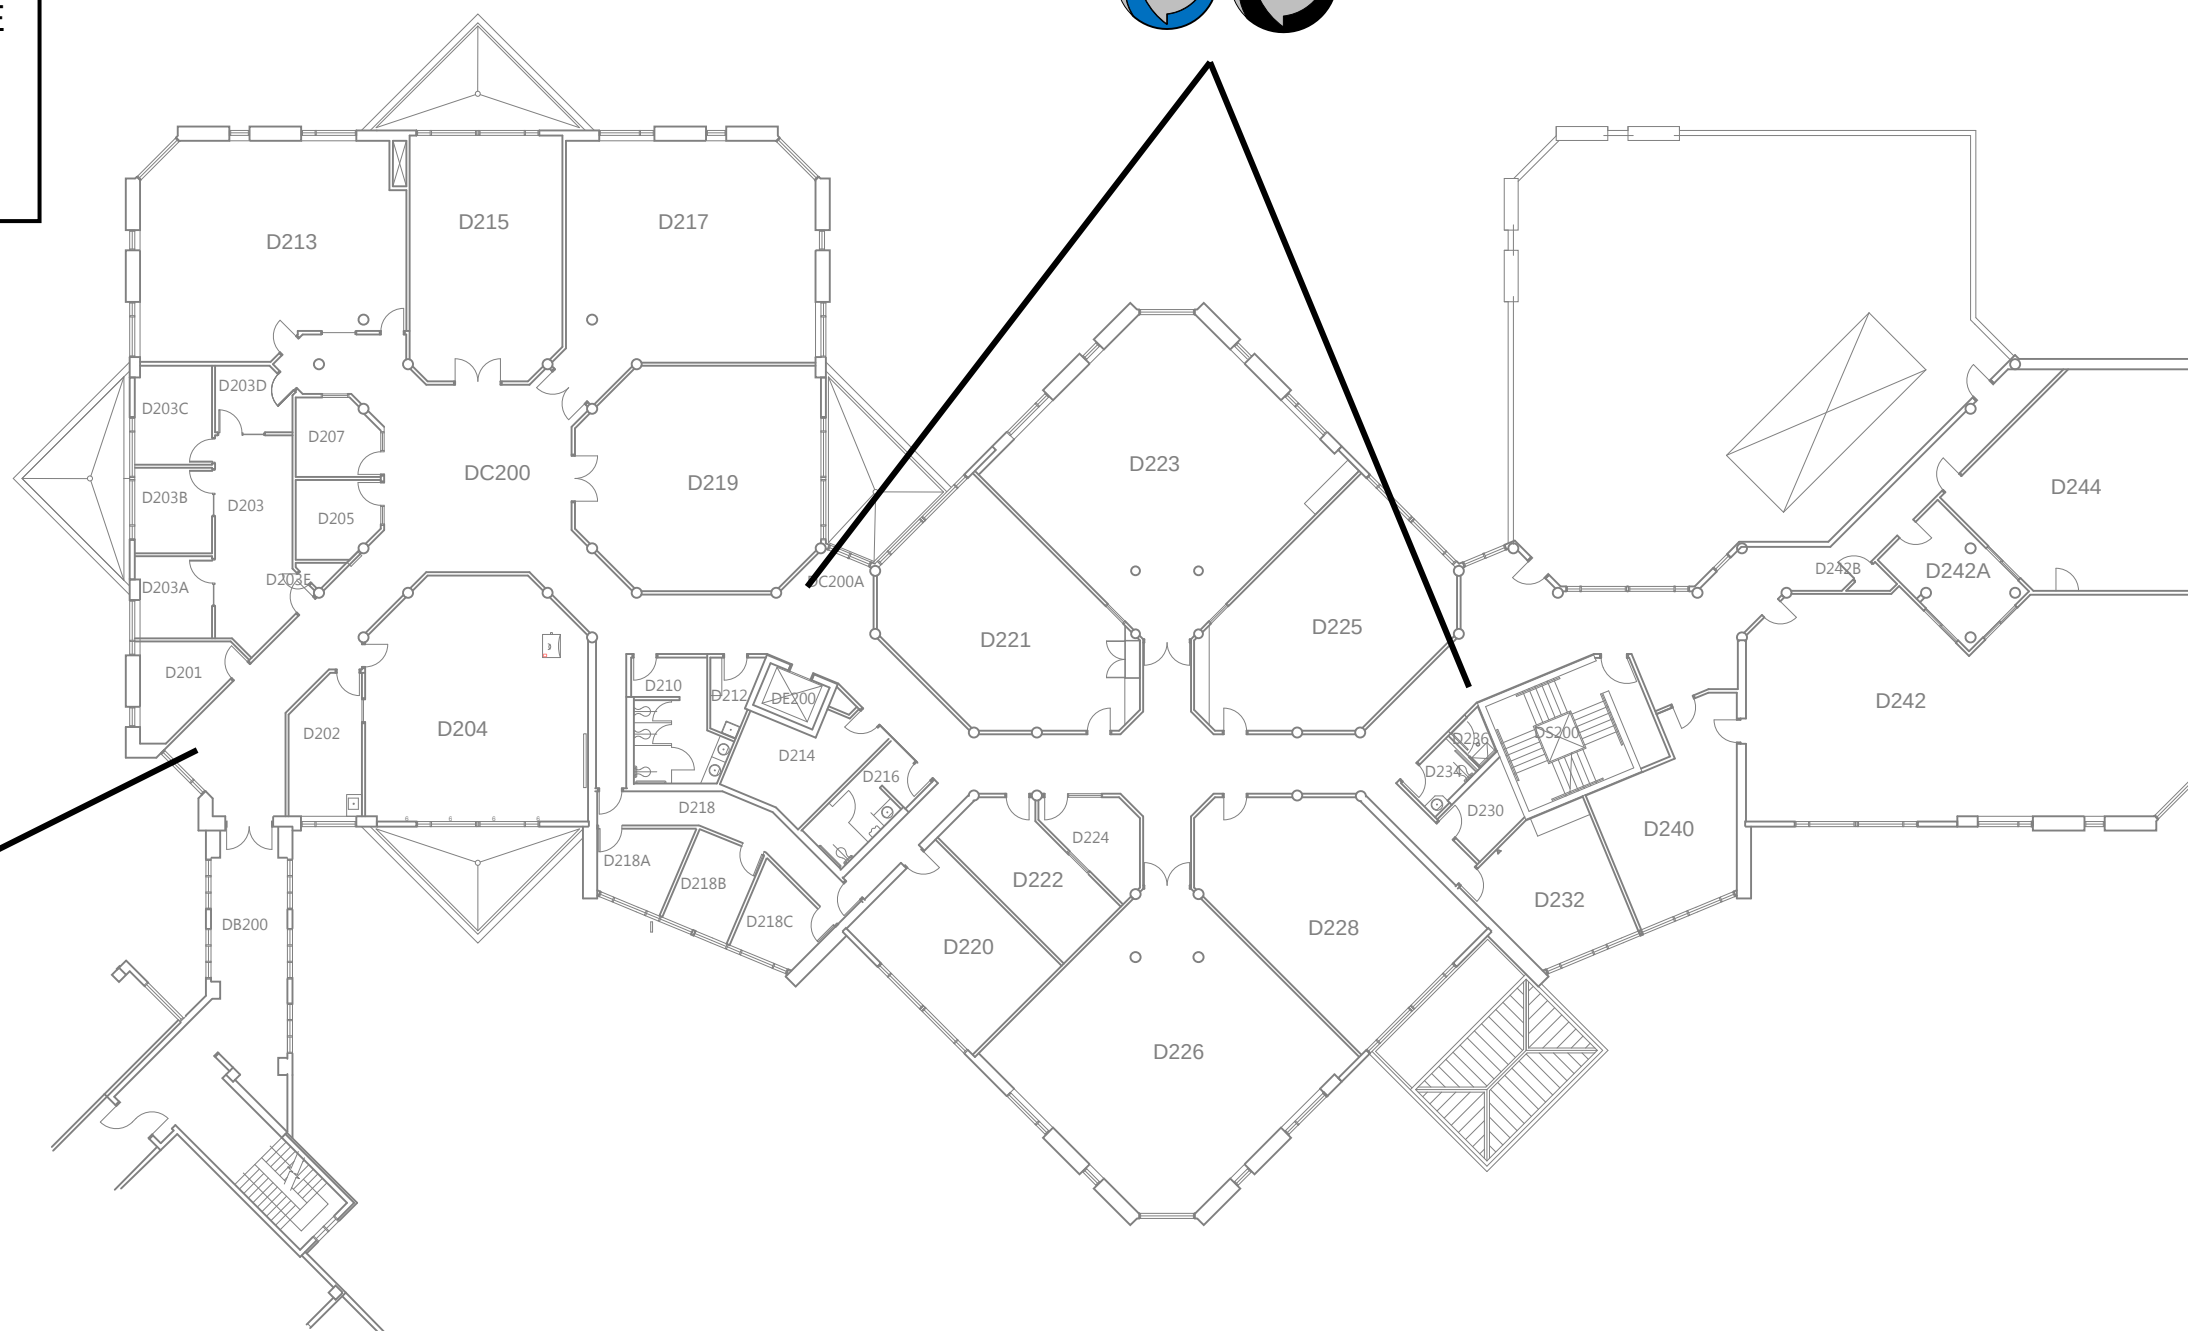


Abbotsford campus
Building D
Second Floor Plan

Bin-Be-Gone Locations

0m.	3m.	5m.	10m.


LEGEND

	WASTE
	PAPER RECYCLE
	COMPOST

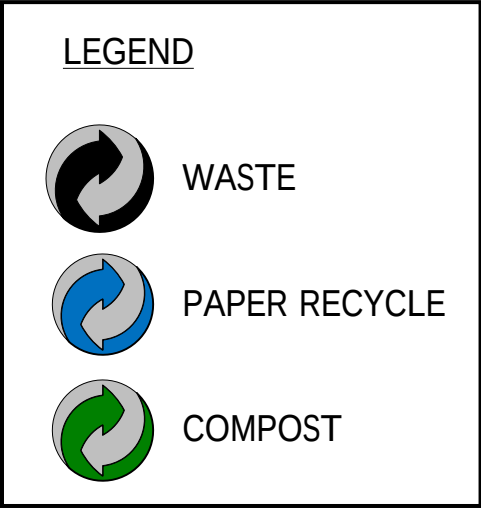


LEGEND

	WASTE
	PAPER RECYCLE
	COMPOST

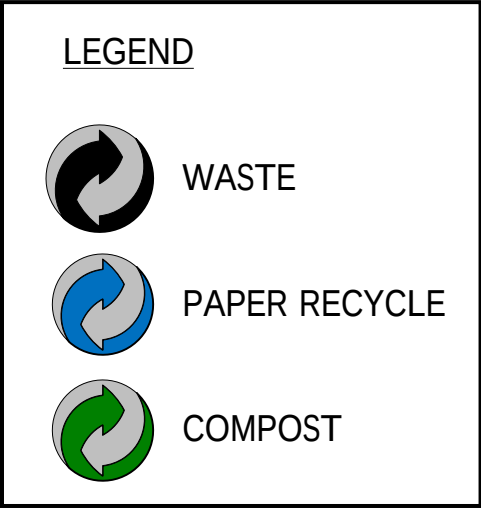

LEGEND

	WASTE
	PAPER RECYCLE
	COMPOST

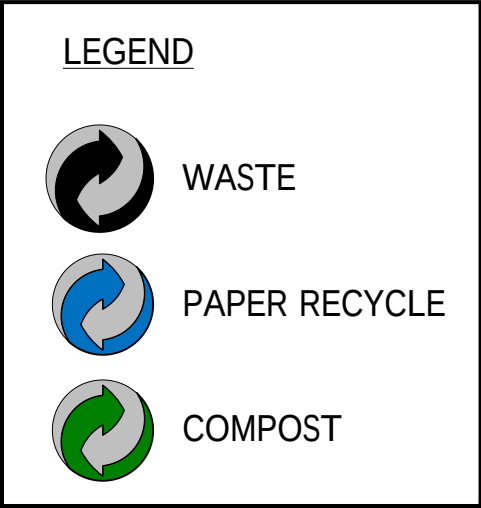


LEGEND

	WASTE
	PAPER RECYCLE
	COMPOST



UNIVERSITY
OF THE FRASER VALLEY

UNIVERSITY
OF THE FRASER VALLEY

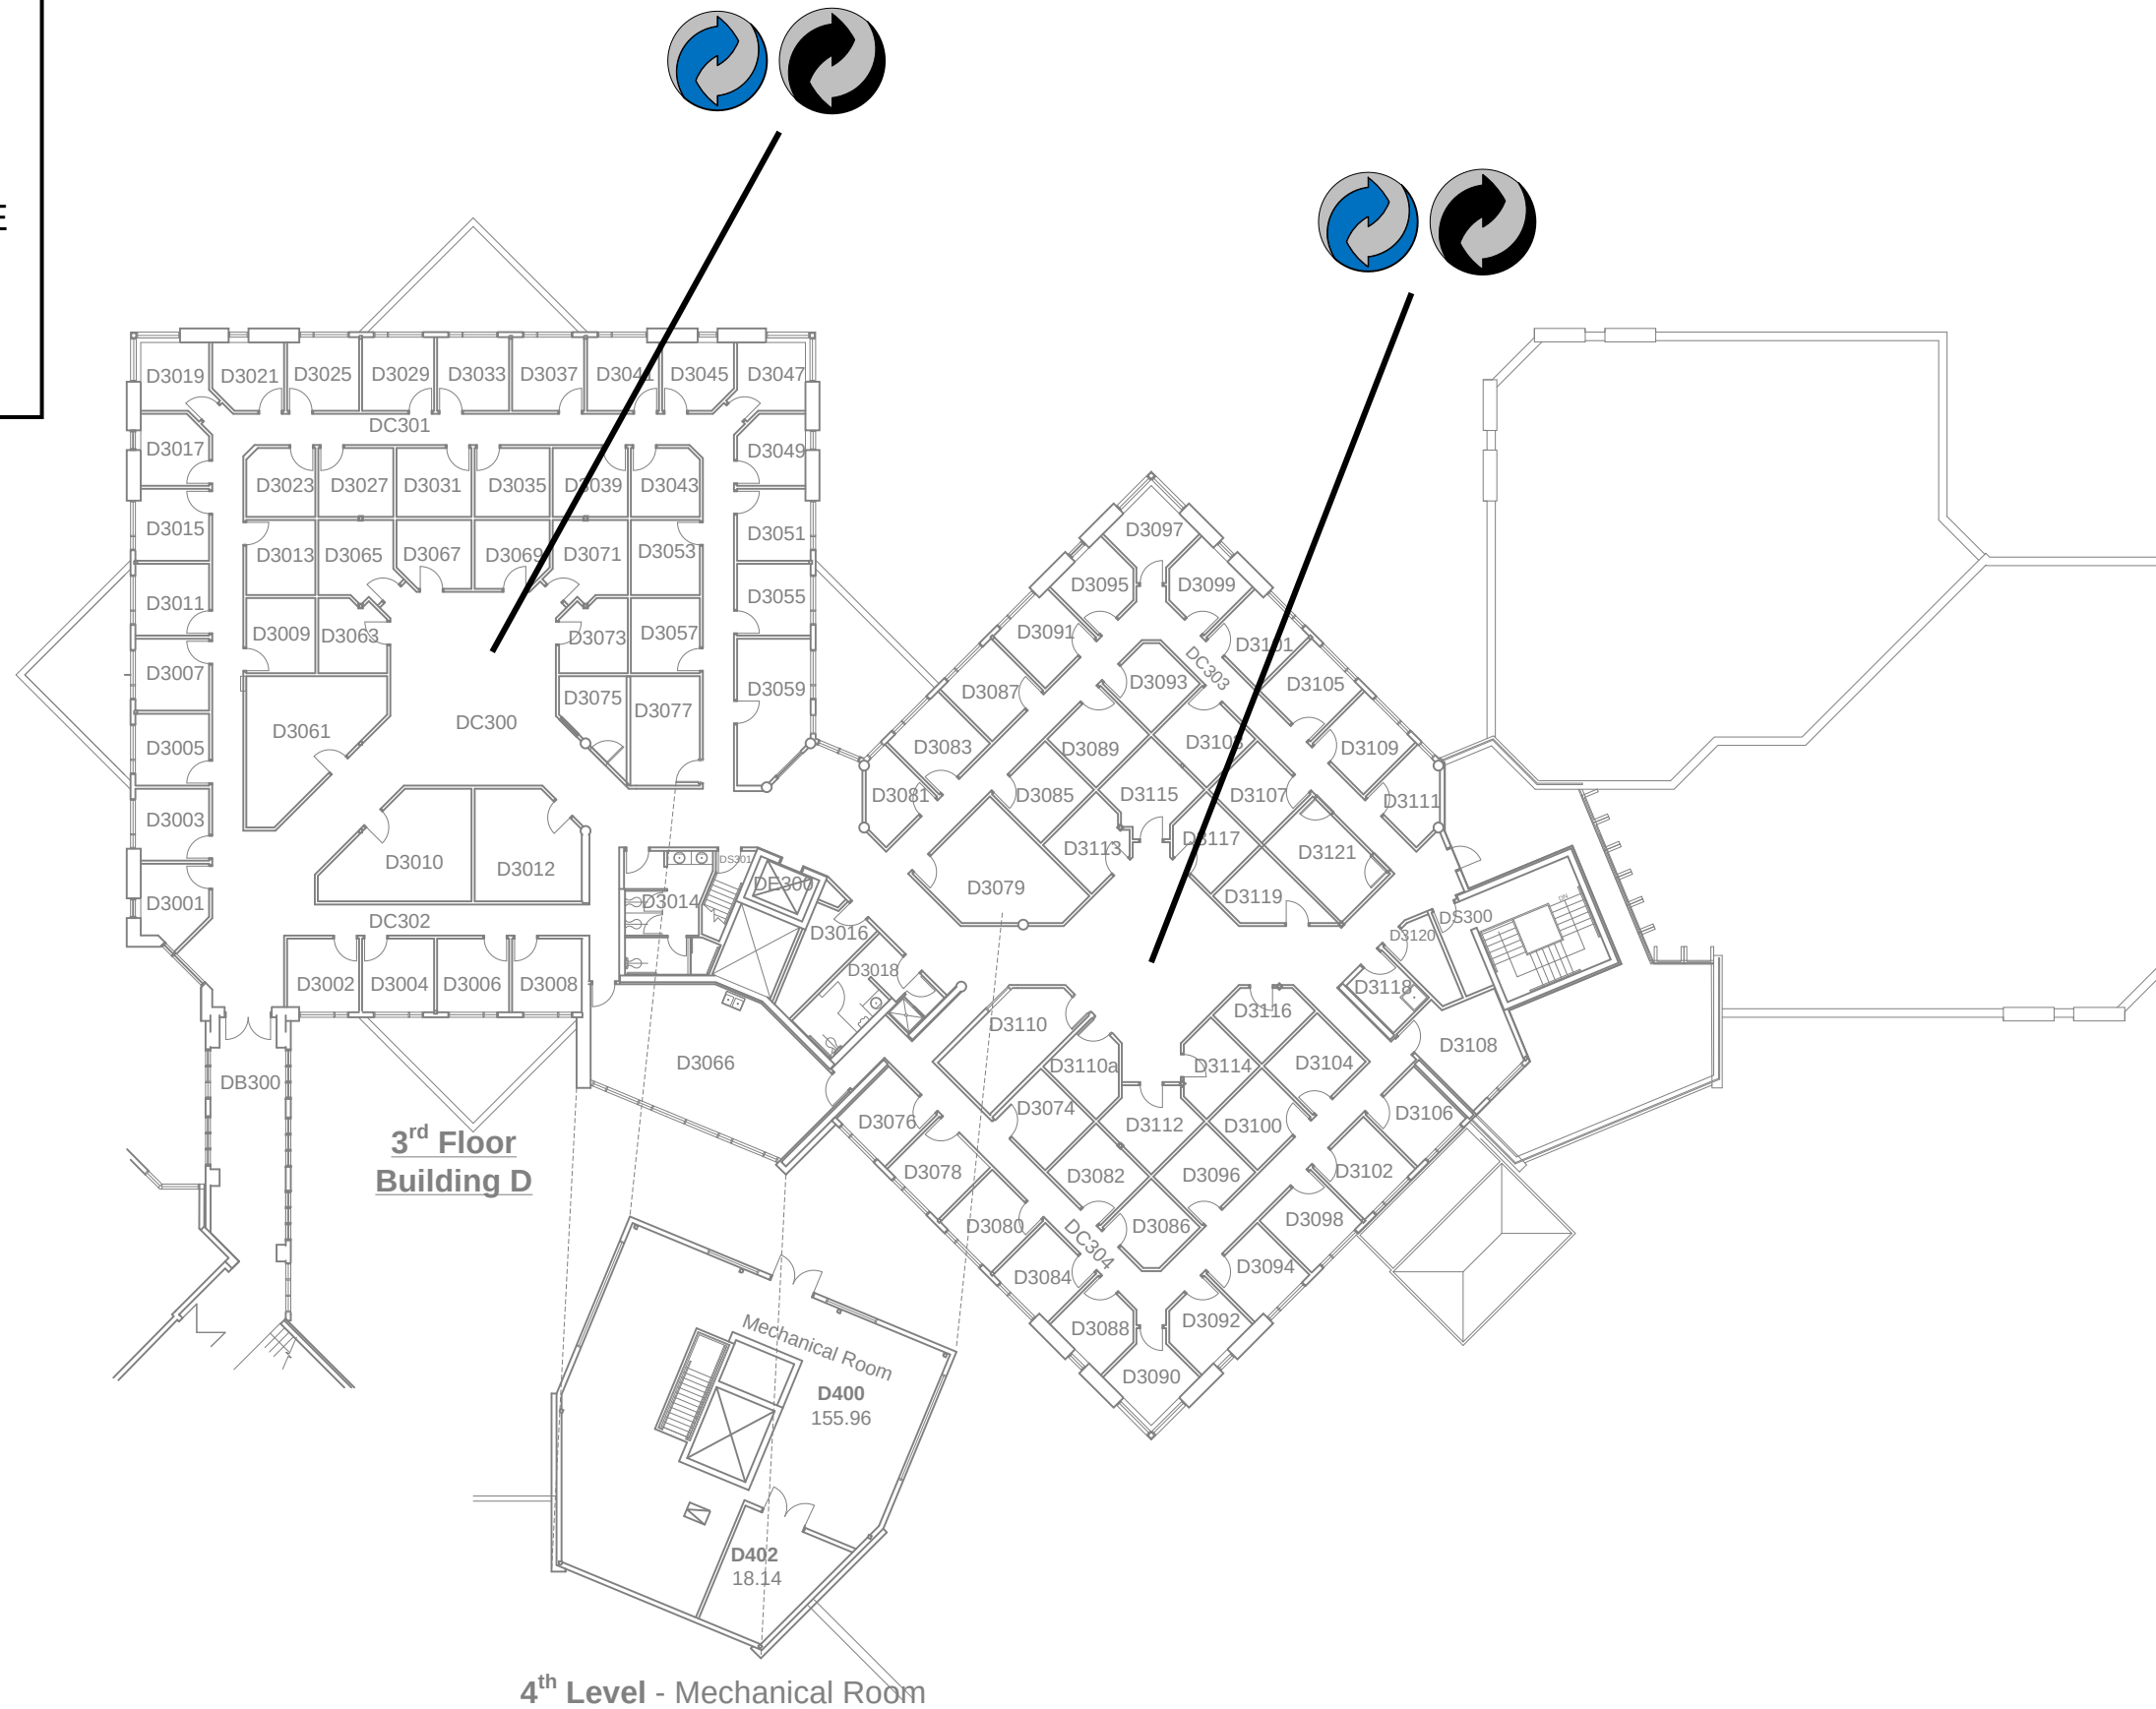

Scale: 1 : 300

0m.	3m.	5m.	10m.

Bin-Be-Gone
Locations

LEGEND





WASTE




PAPER RECYCLE



COMPOST

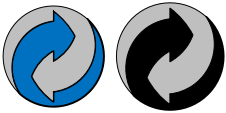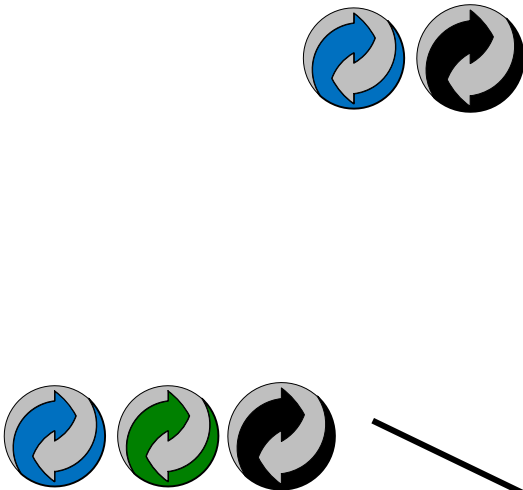


Scale: 1 : 300

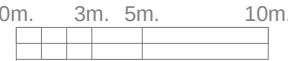



Bin-Be-Gone
Locations

LEGEND

-  WASTE
-  PAPER RECYCLE
-  COMPOST

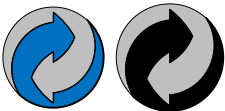


Scale: 1 : 300

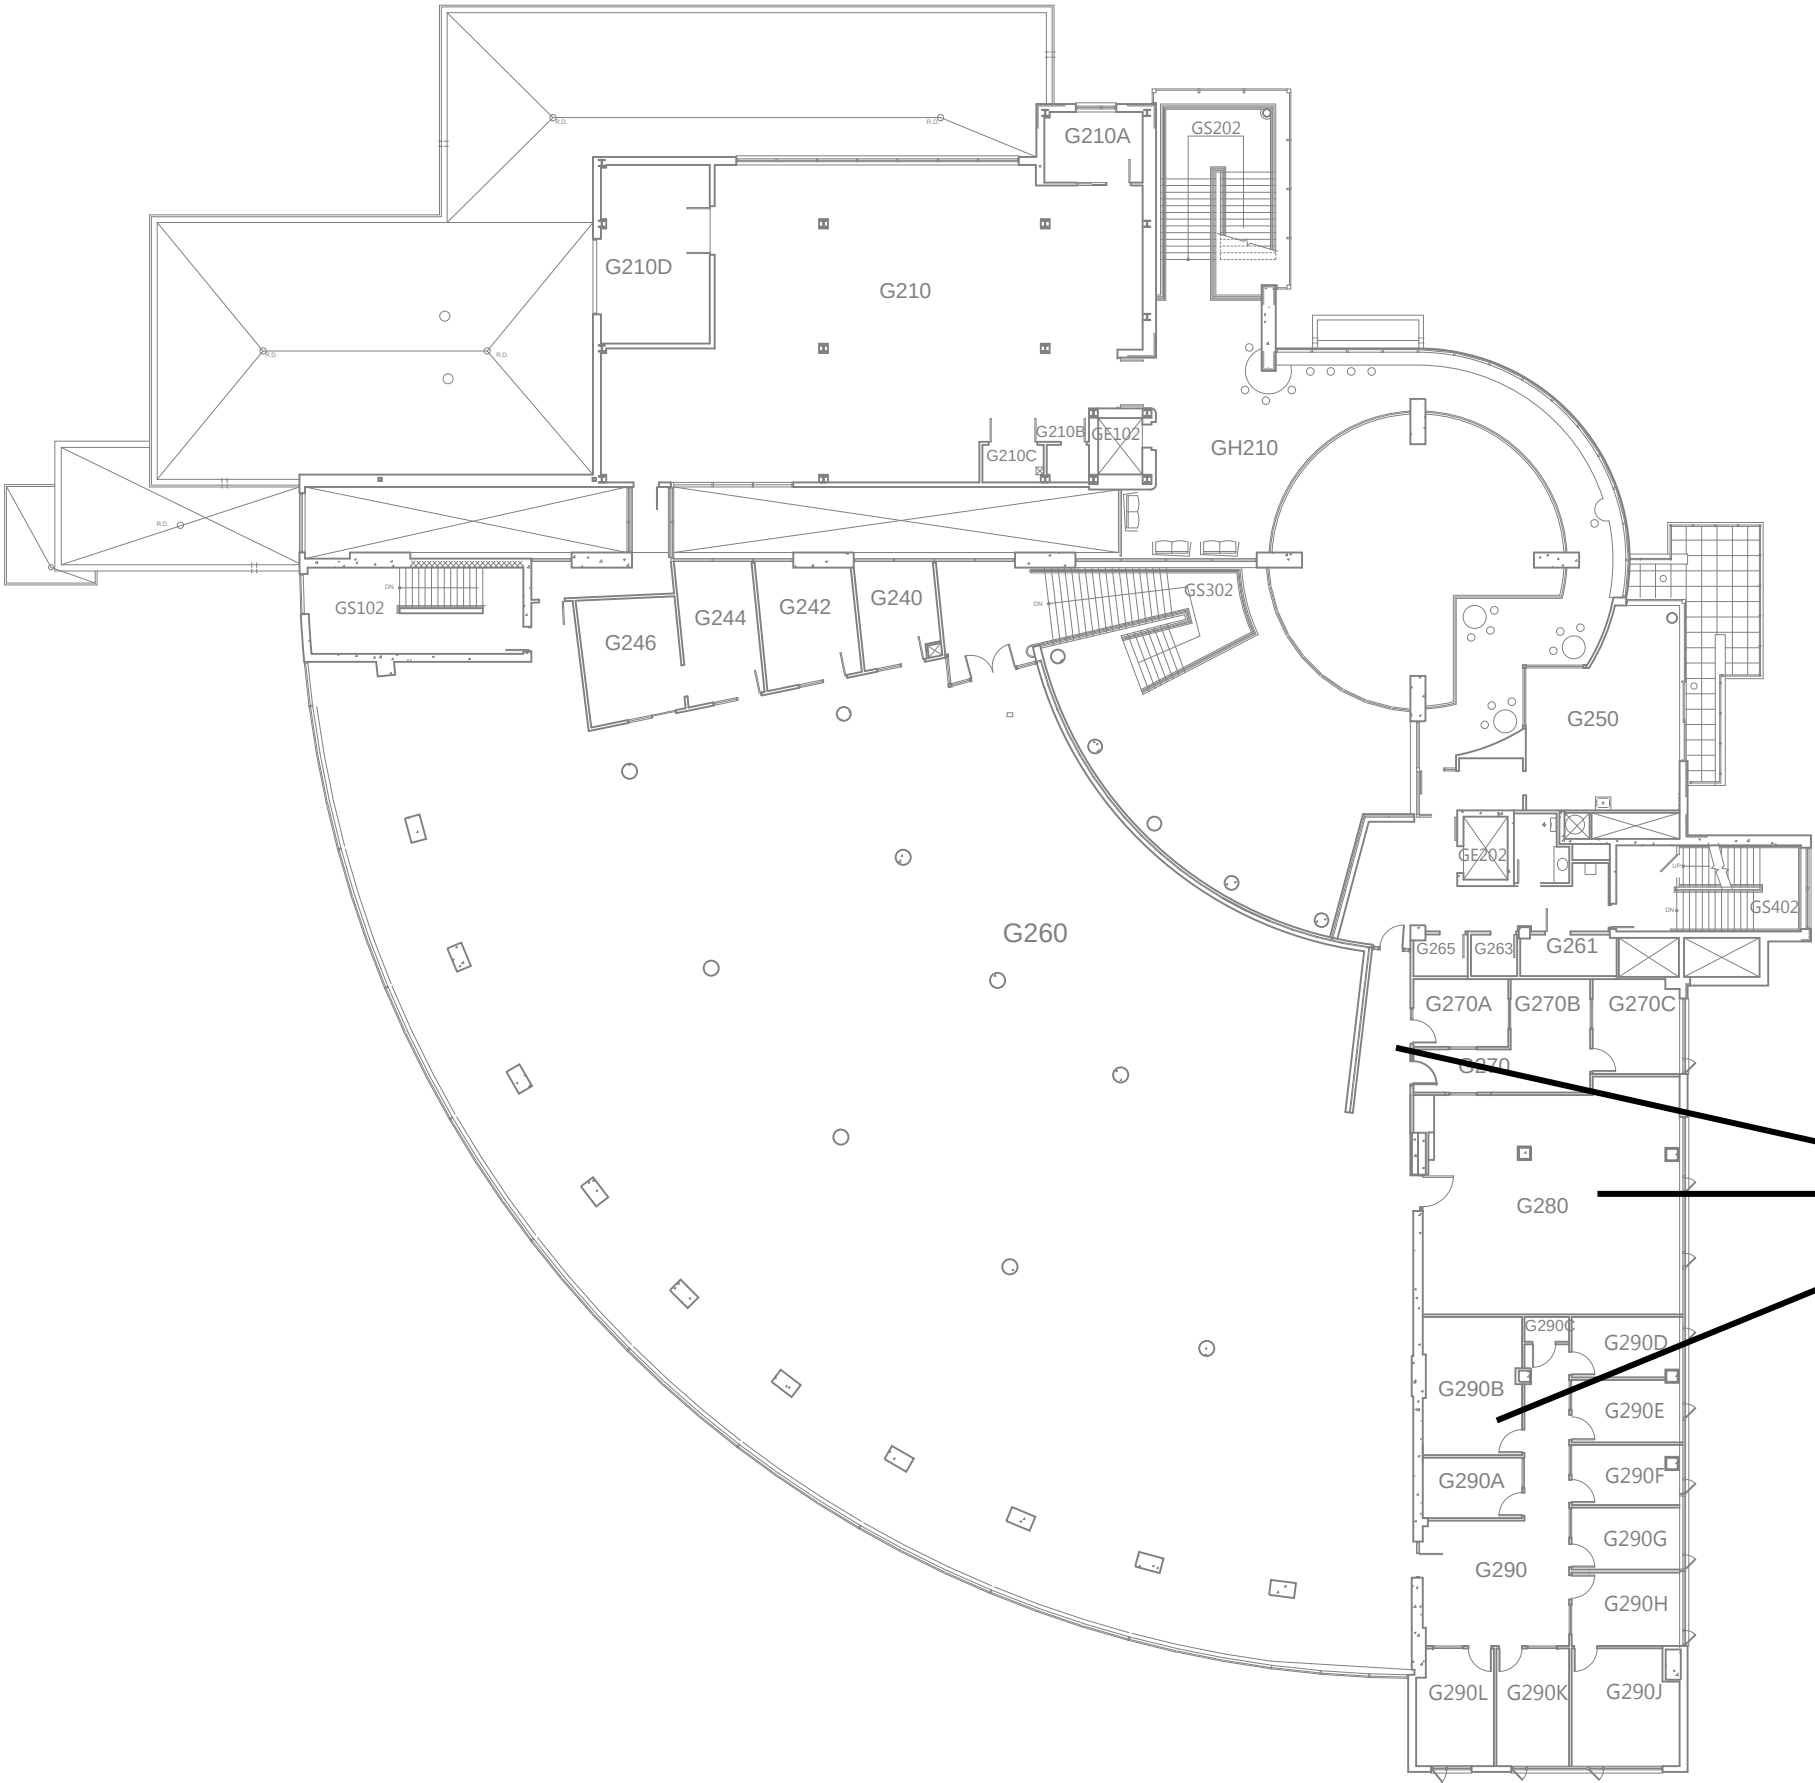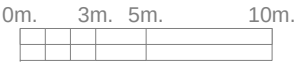


**Bin-Be-Gone
Locations**

LEGEND

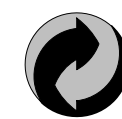


WASTE

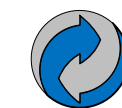

PAPER RECYCLE



COMPOST

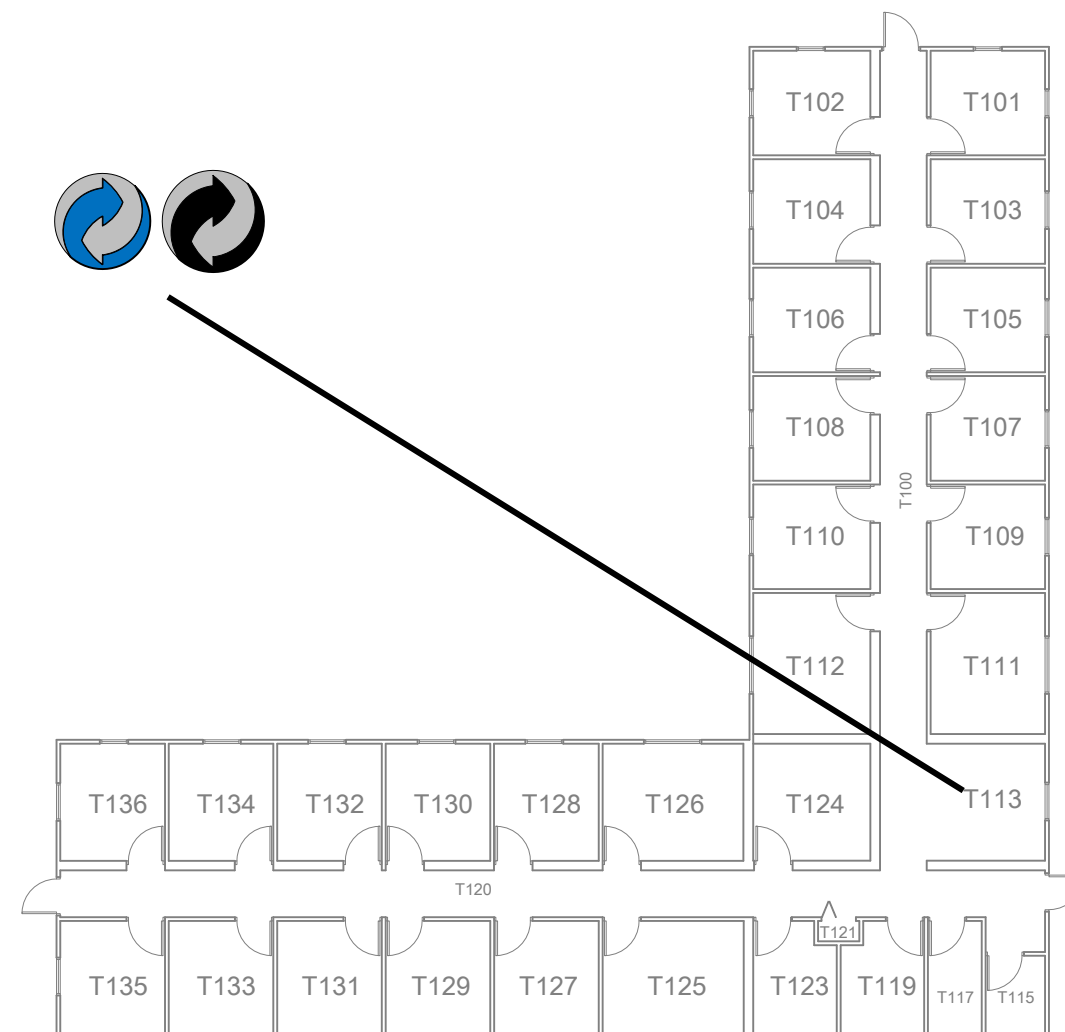

Scale: 1 : 200

